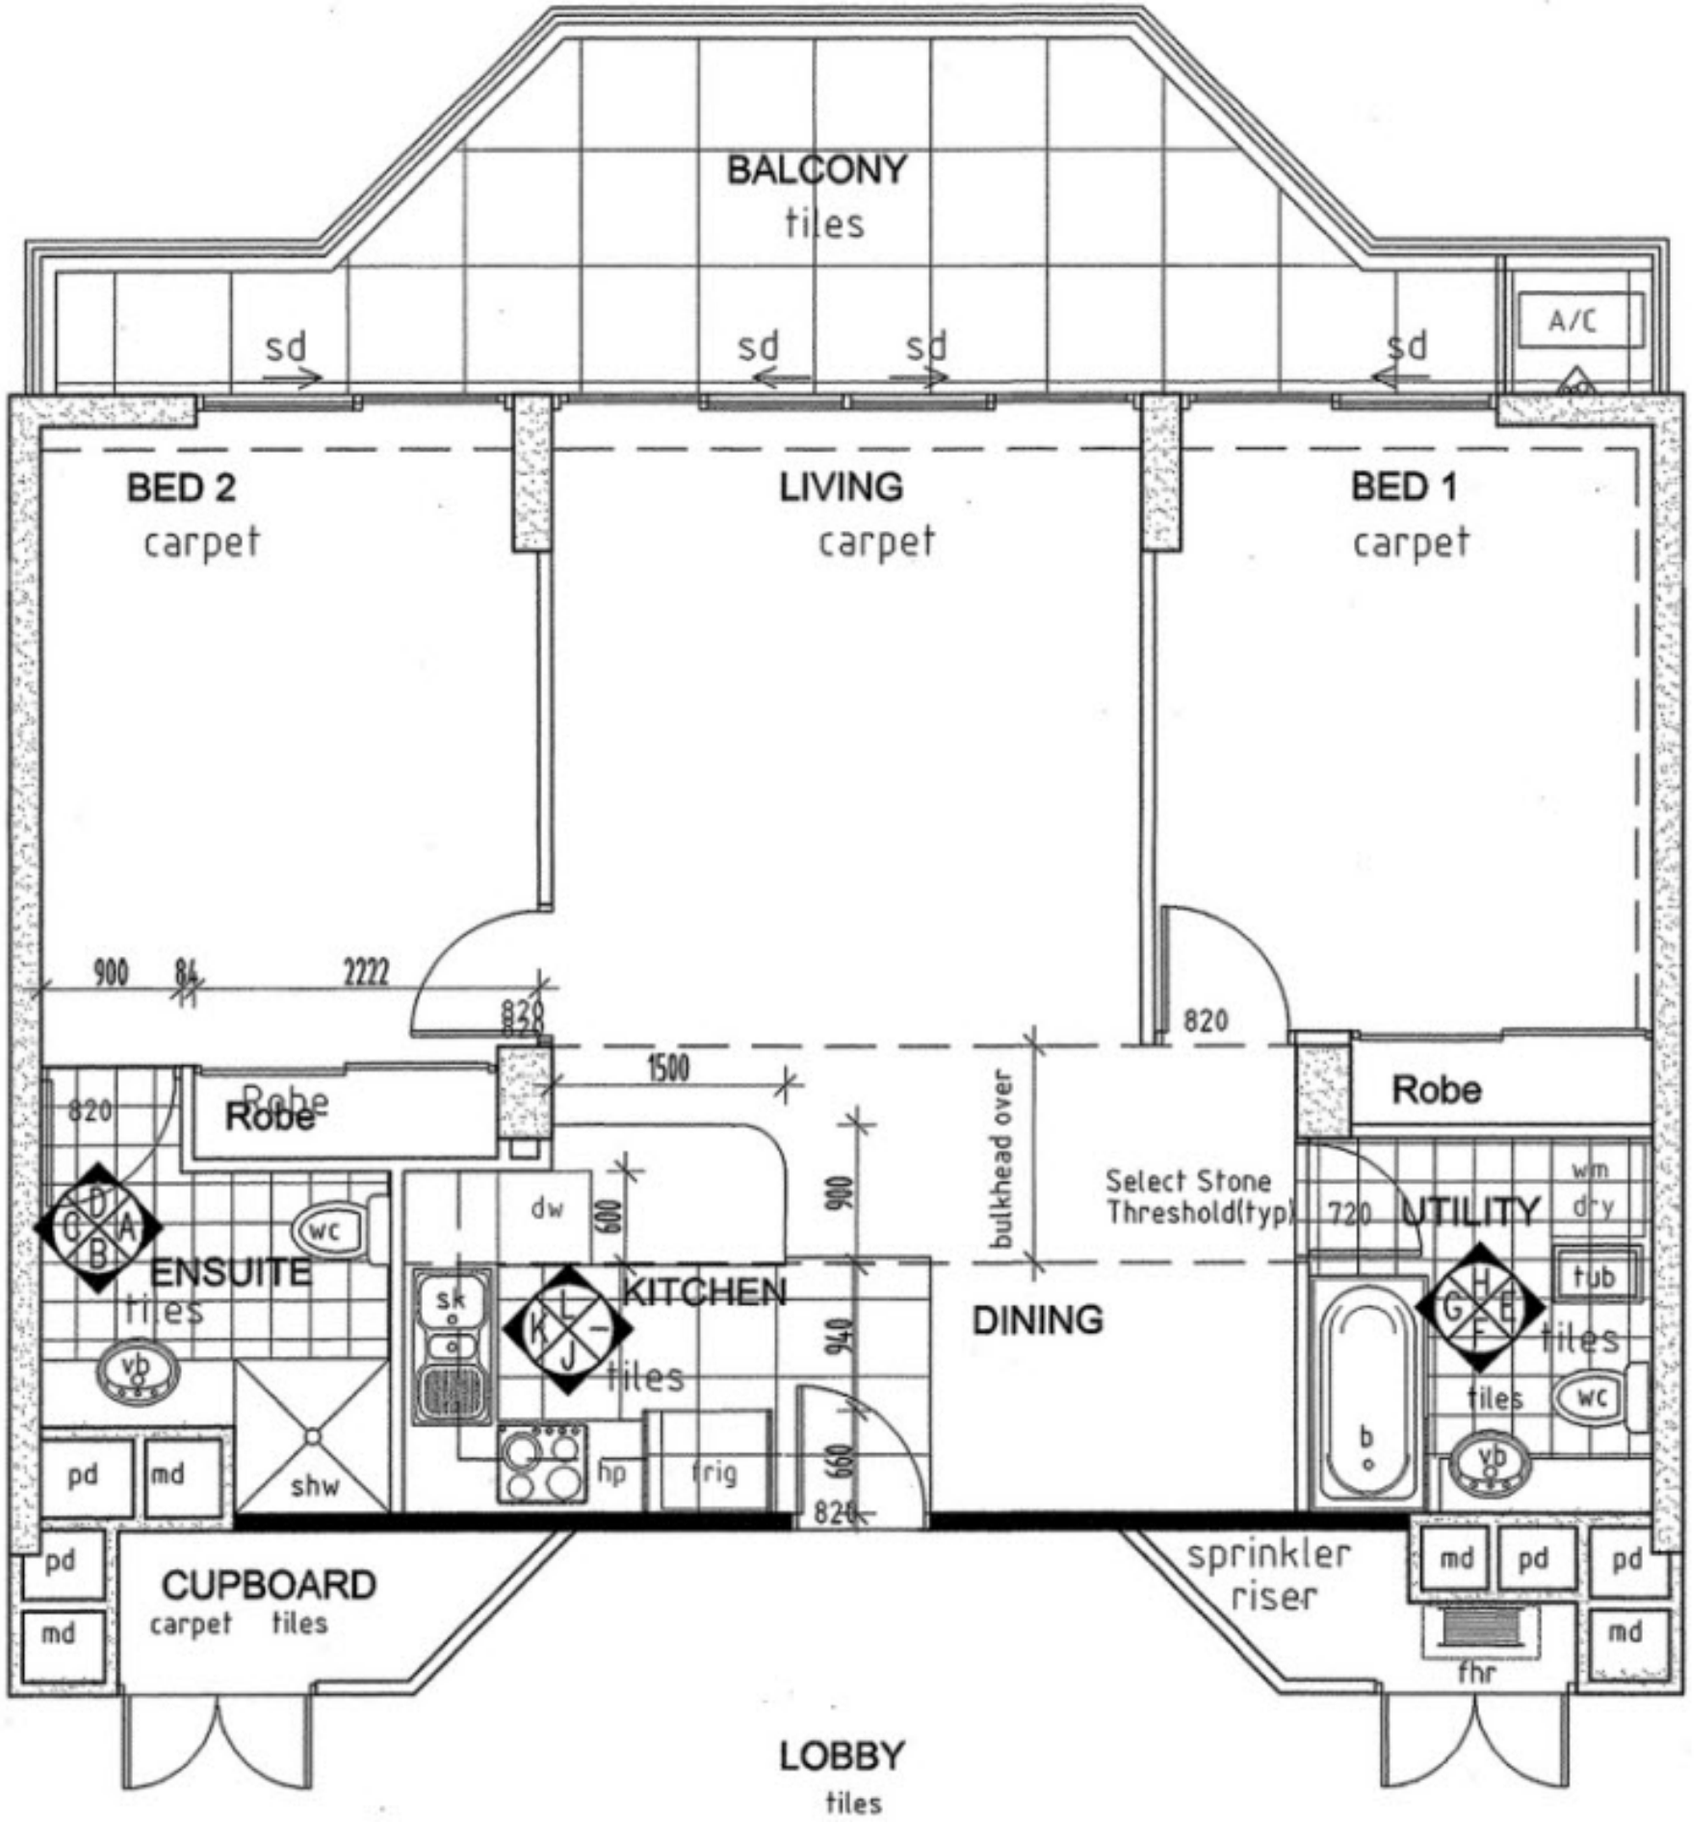
BALCONY
tiles
sd
sd
sd
sd
A/C
BED 2
carpet
LIVING
carpet
BED 1
carpet
900
84
2222
820
820
1500
820
Robe
Robe
Robe
bulkhead over
Select Stone
Threshold(typ)
720
UTILITY
wm
dry
tub
tiles
wc
vb
b
ENSUITE
tiles
wc
vb
shw
pd
md
dw
600
900
sk
KITCHEN
tiles
940
hp
frig
660
820
DINING
CUPBOARD
carpet
tiles
pd
md
sprinkler
riser
md
pd
pd
md
fhr
LOBBY
tiles